Alternative 6
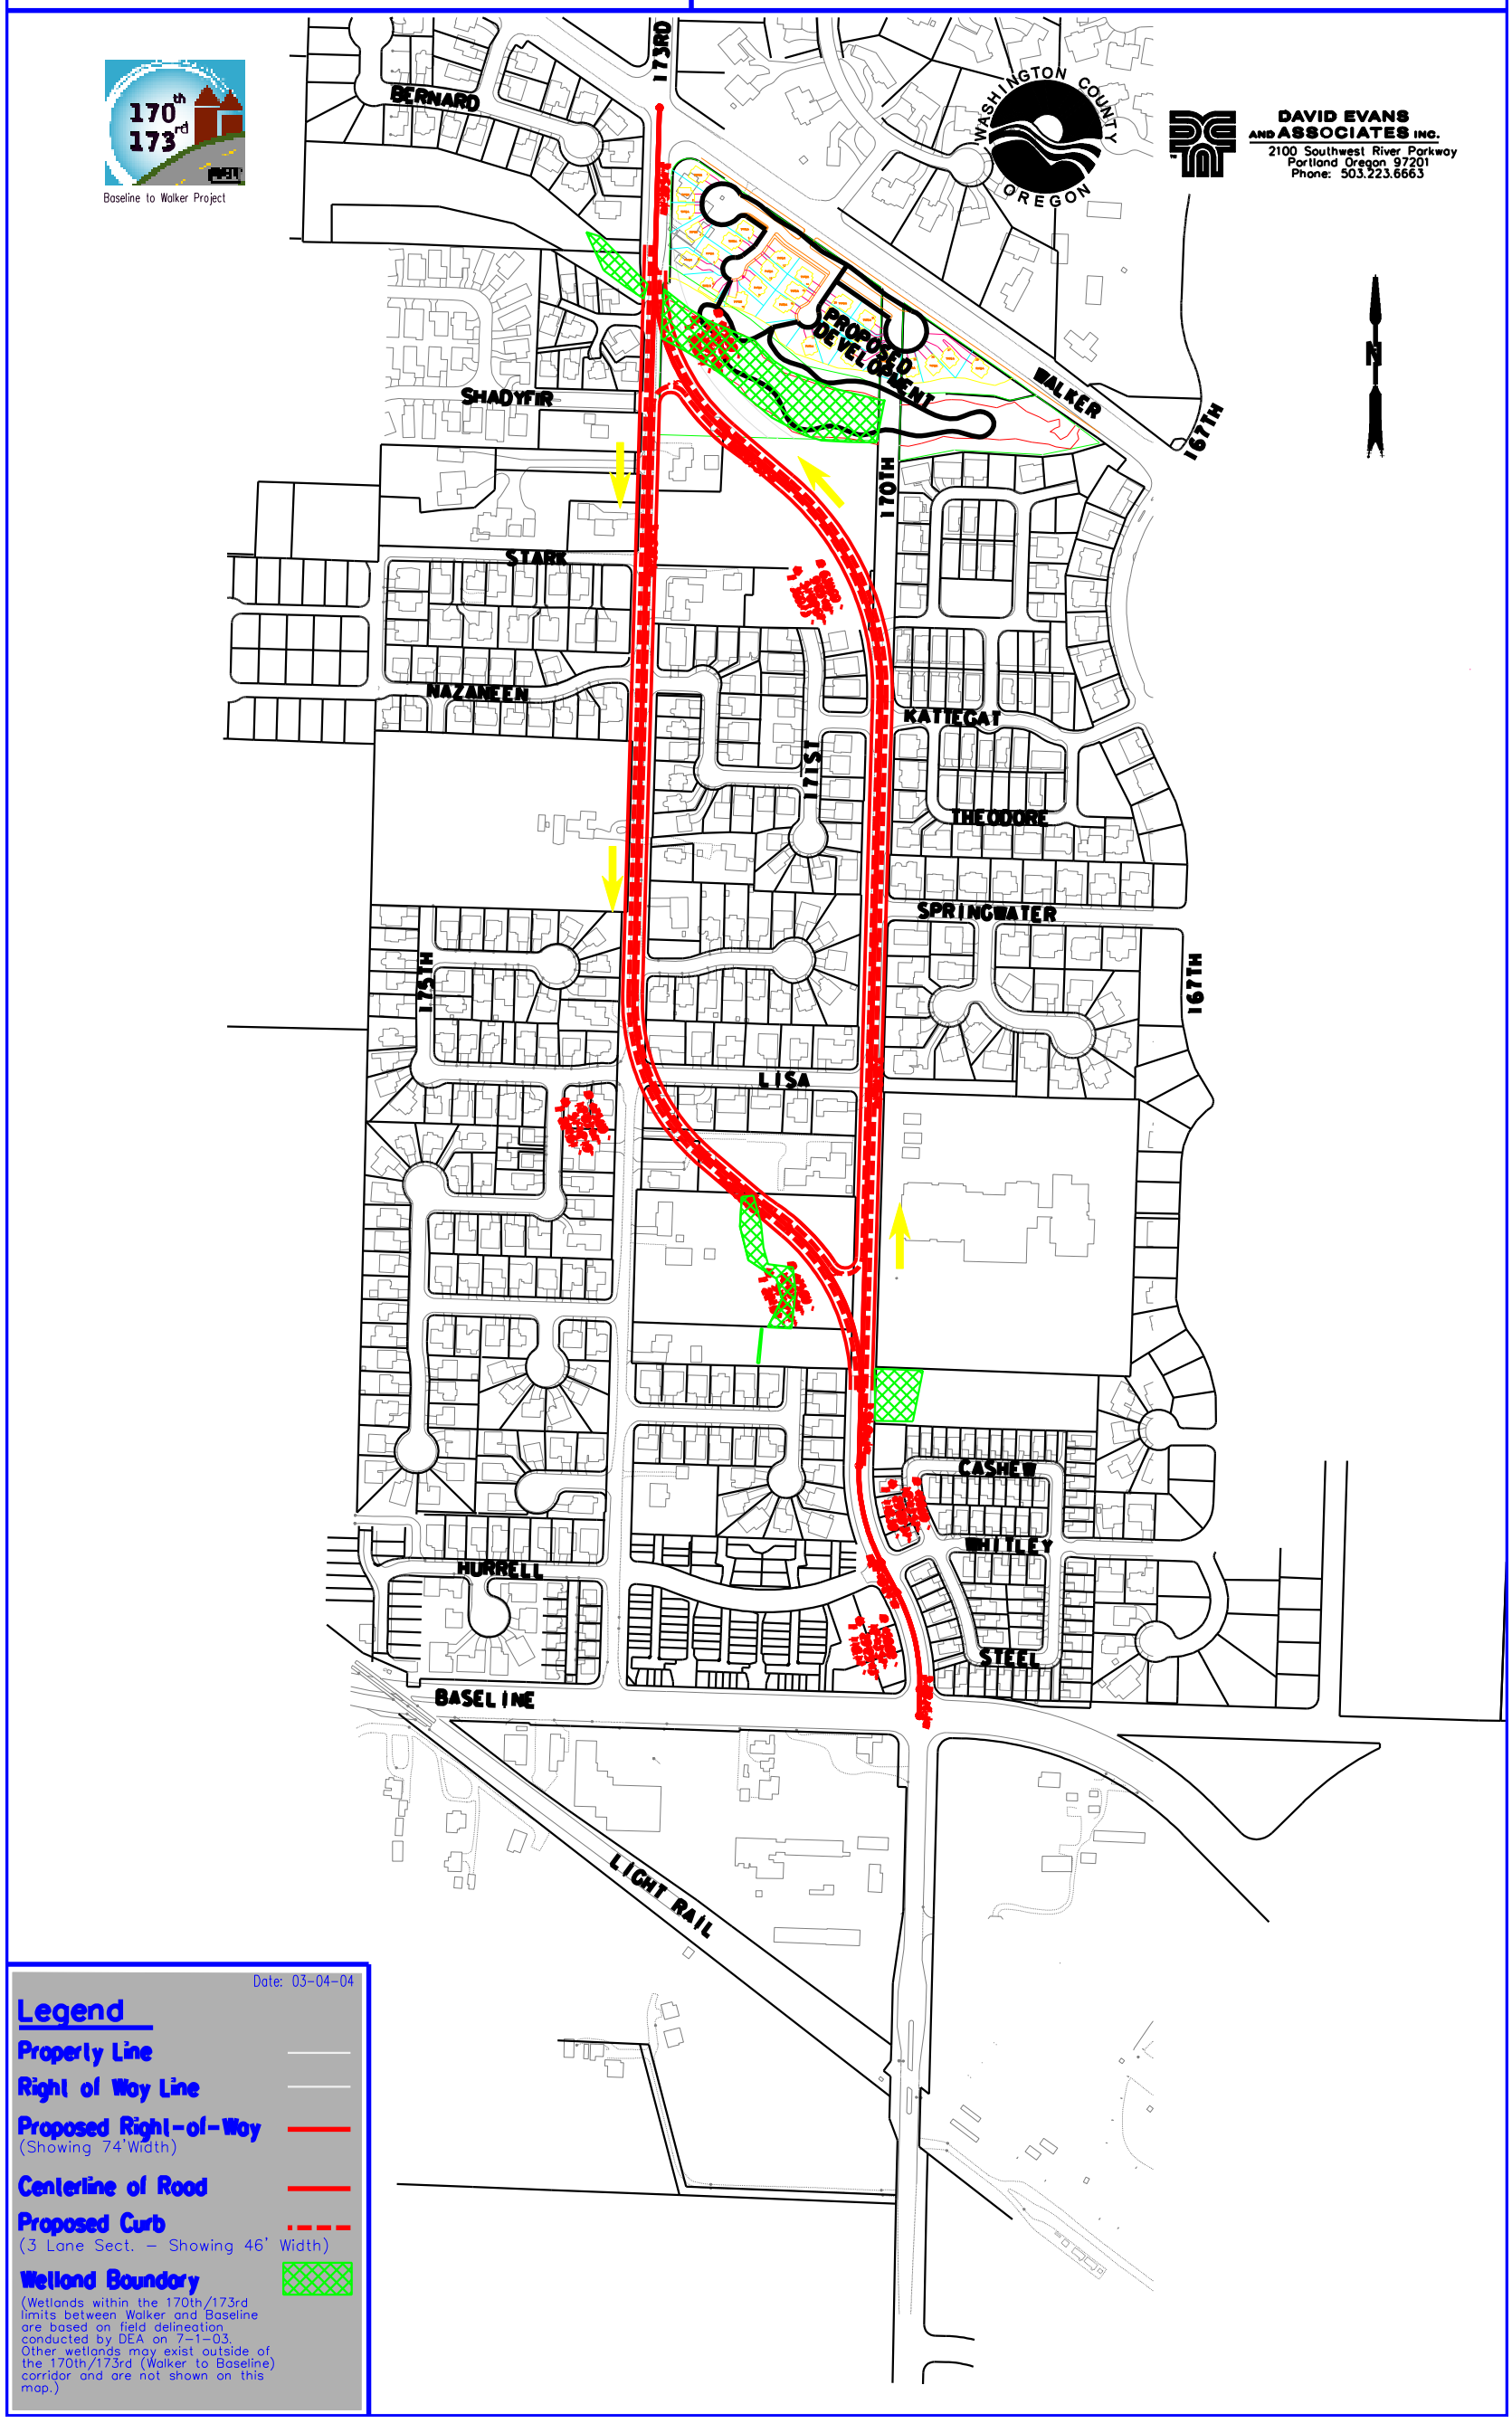
170th Ave./ 173rd Ave. Project
Baseline Rd. to Walker Rd.